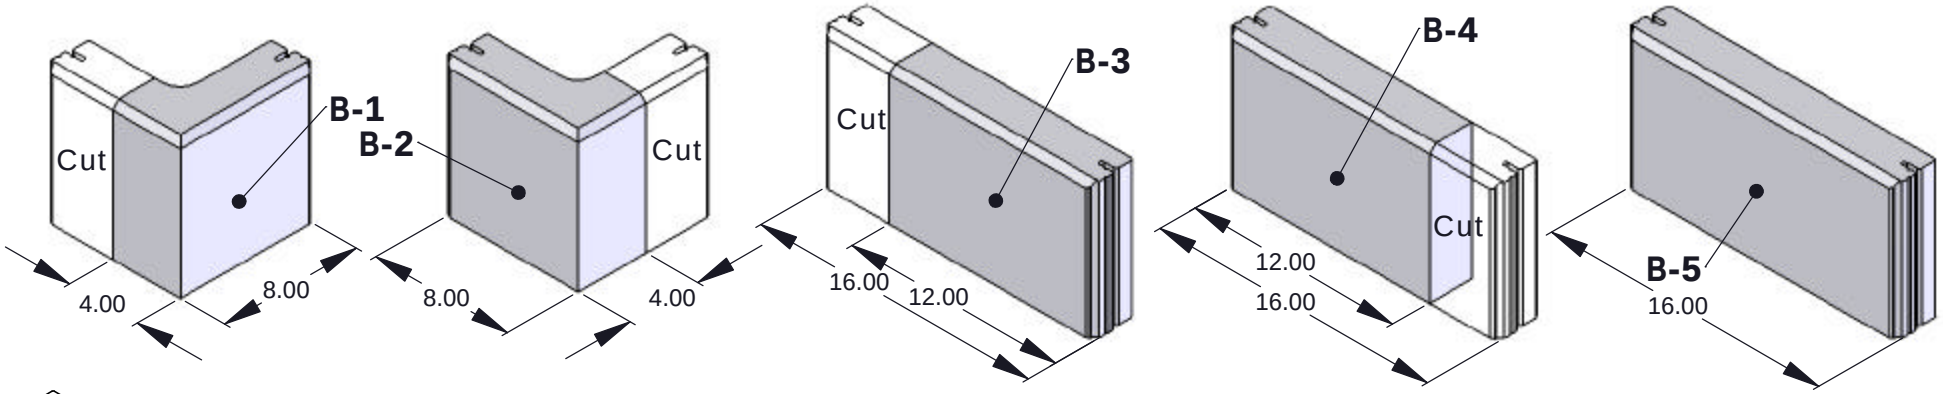

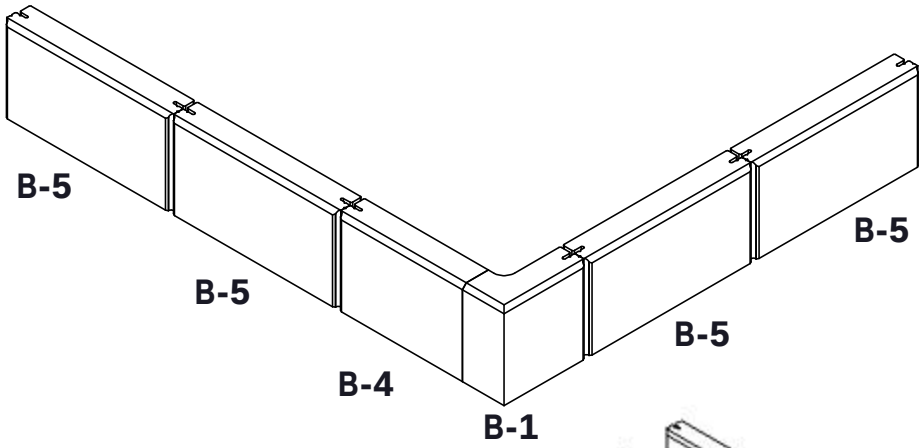

CORNER - ALTERNATE COURSING

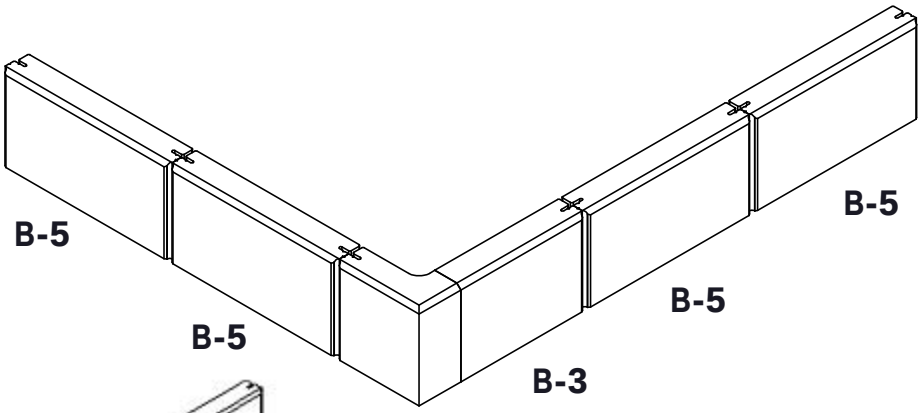

CORNER - ALTERNATE COURSING

CORNER DETAIL

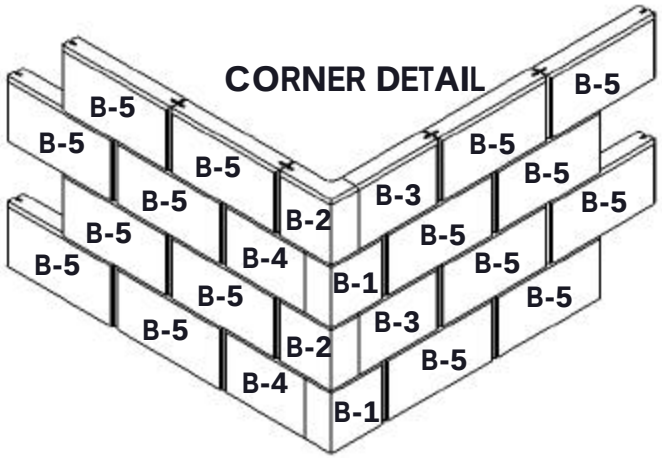

Alliance Concrete Concepts, Inc.
325 Alliance Place NE
Rochester, MN 55906
Toll Free: (877) 248-7456
Phone: (507) 536-4515
Fax: (507) 529-2879
Web: www.moderra.com

Moderra®
Mortarless Masonry Veneer

SHEET TITLE:
8" RUNNING BOND CORNER

SCALE:	- -
REVISION NO.	1
DRAWN BY:	JMB
DATE:	09 - 12 - 03

DRAWING NO:
172